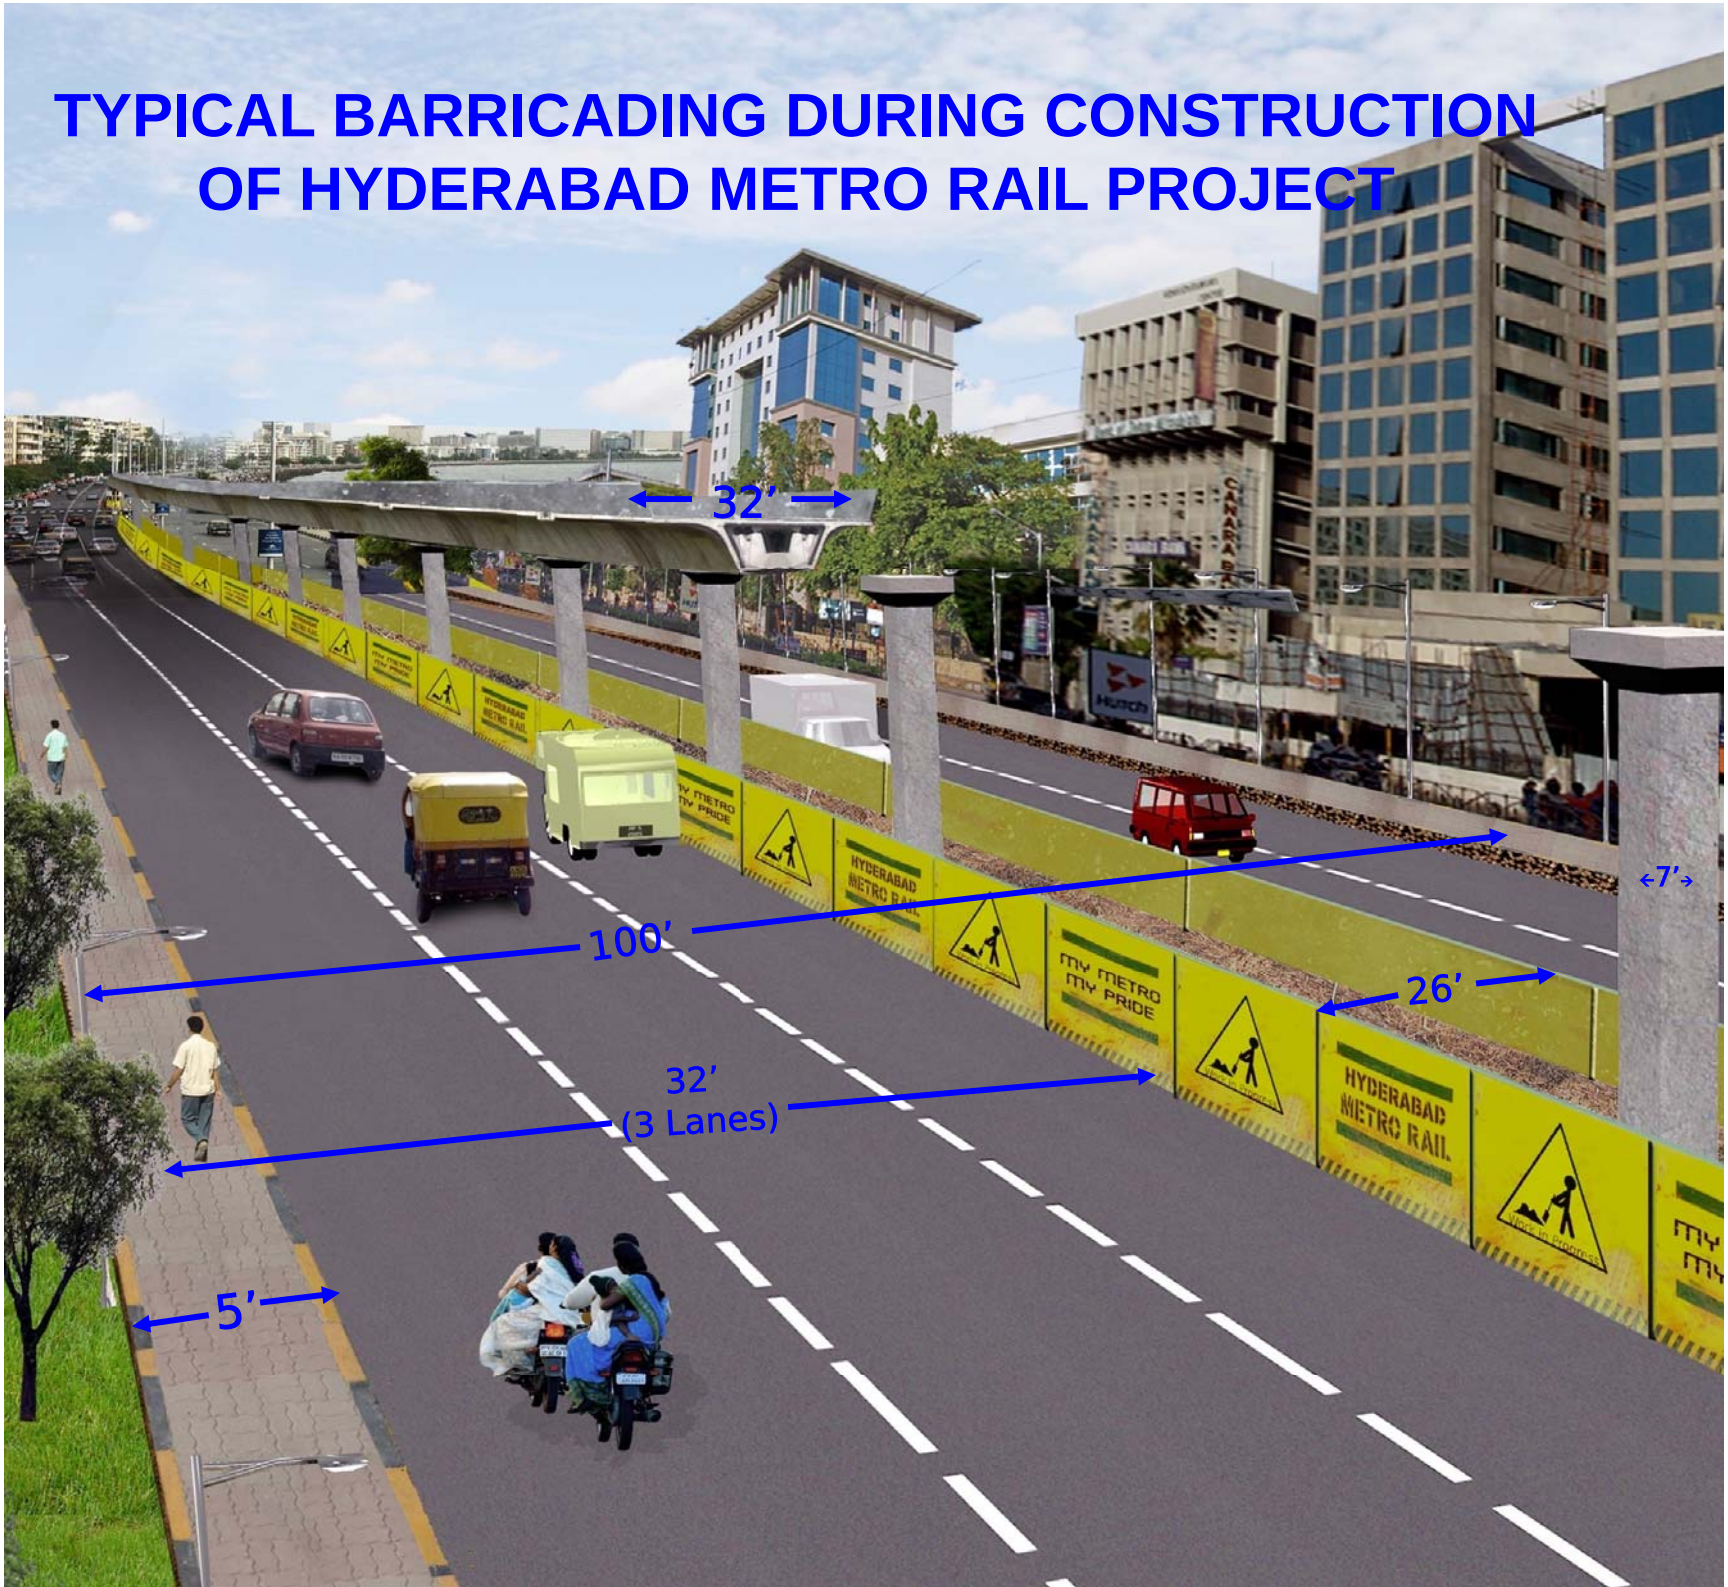TYPICAL BARRICADING DURING CONSTRUCTION OF HYDERABAD METRO RAIL PROJECT